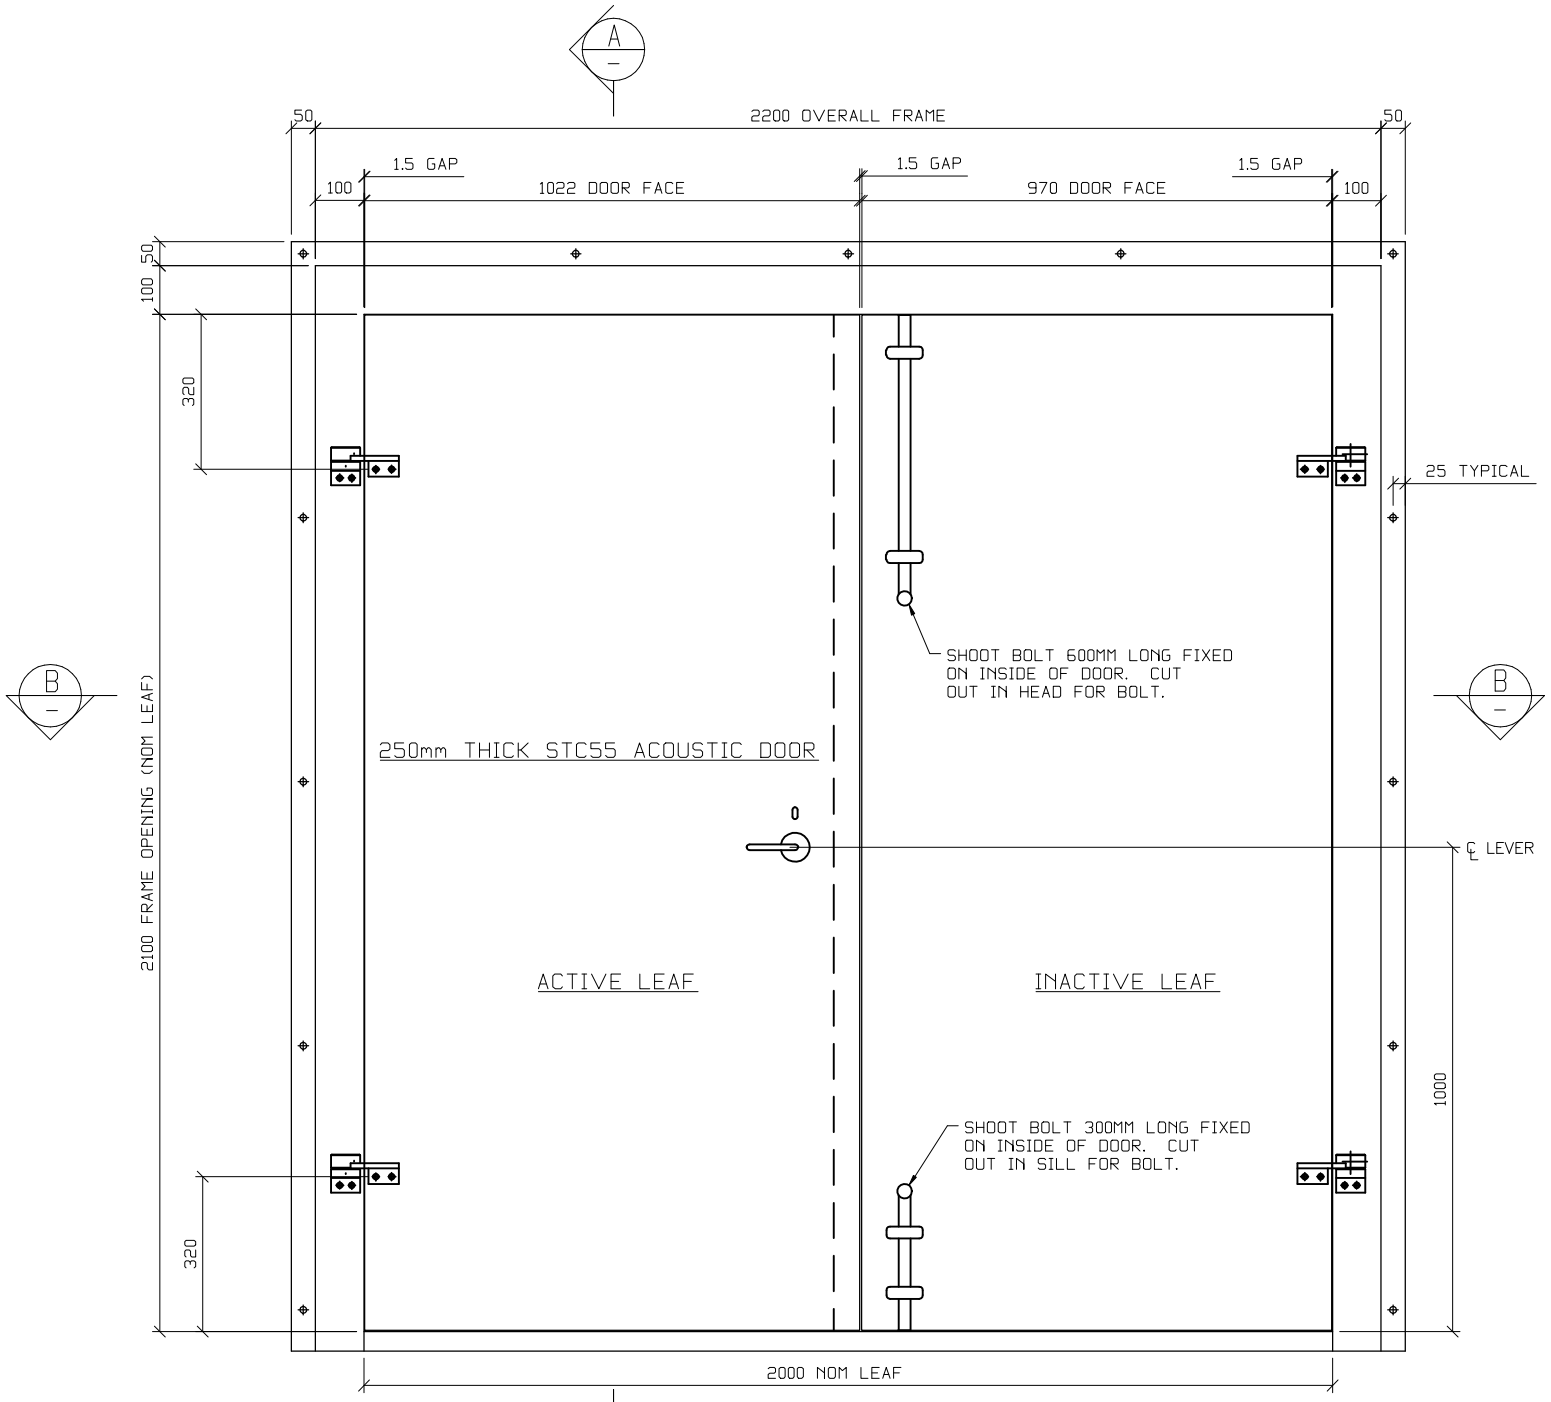

FRONT ELEVATION

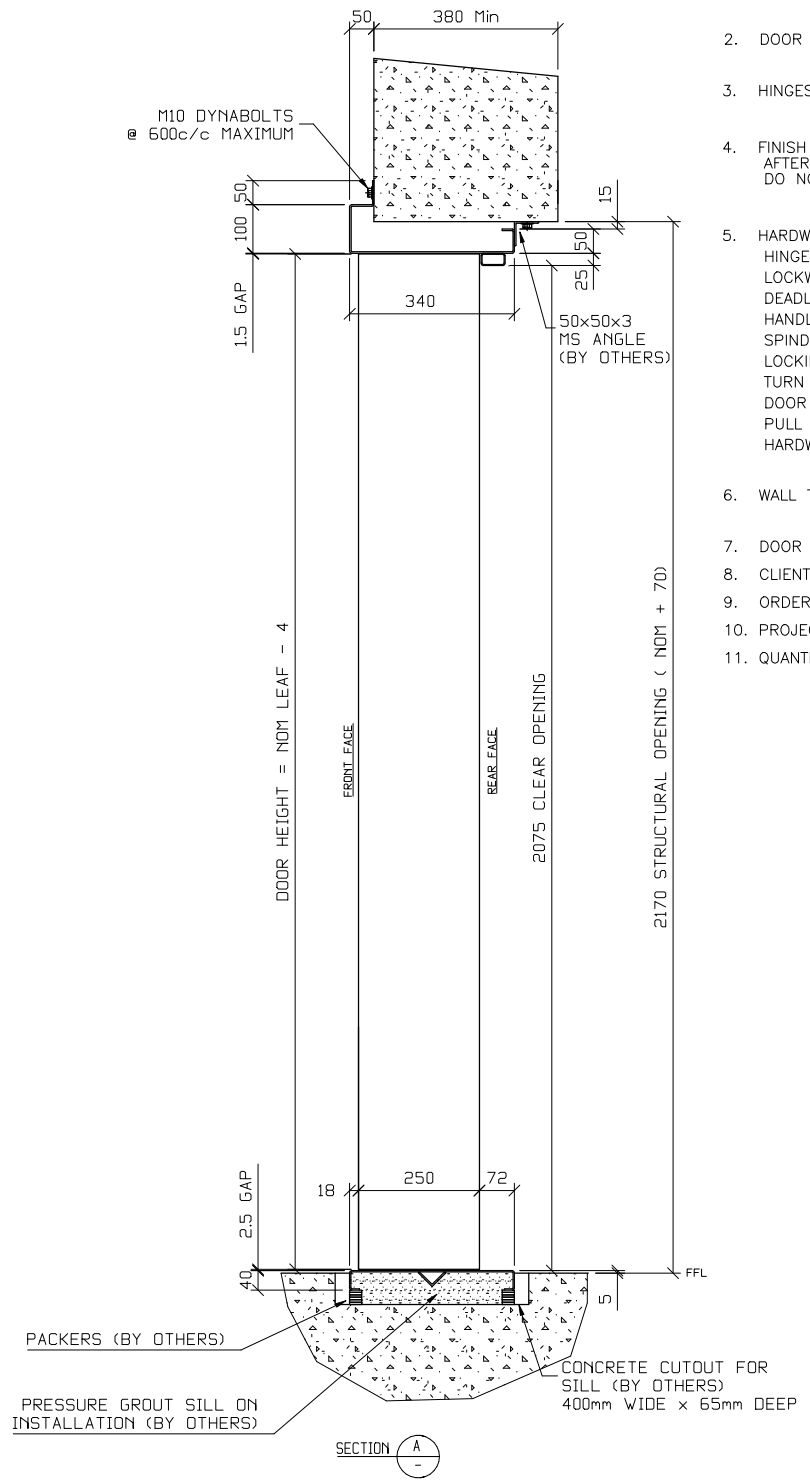

SECTION A

NOTES

1. DOOR LEAVES 250mm THICK STEEL CONSTRUCTION WITH PERFORATED METAL EDGES.
2. DOOR JAMBS & HEAD FROM 3mm GALV. SILL 2.5mm THICK 304 STAINLESS STEEL.
3. HINGES – NAP SILENTFLO ADJUSTABLE LIGHT DUTY BALL BEARING HINGES (4 OFF)
4. FINISH – FACTORY PRIME PAINT 20 um DFT ROZC. FIT 13mm x 3mm FELT STRIPS AFTER PAINTING ON SITE (BY OTHERS). DO NOT FILL PERF. HOLES WITH PAINT. DO NOT SPRAY PAINT PERF. METAL EDGES (USE BRUSH ONLY)
5. HARDWARE – PLS DELETE AS NECESSARY

HINGES (SPECIAL BALL BEARING TYPE BOLTED TO FRONT FACE)	REQ'D	~~NOT REQ'D~~	~~NONE~~
LOCKWOOD LATCH (SPECIAL SPLAYED FACE)	~~REQ'D~~	NOT REQ'D	NONE
DEADLOCKING	FRONT FACE	REV. FACE	~~NONE~~
HANDLES	~~SOLID~~	SPLIT	~~NONE~~
SPINDLE	FRONT FACE	~~REV. FACE~~	~~NONE~~
LOCKING CYLINDER	~~FRONT FACE~~	~~REV. FACE~~	NONE
TURN KNOB	~~REGULAR~~	~~PARALLEL~~	NONE
DOOR CLOSER	~~FRONT FACE~~	~~REV. FACE~~	NONE
PULL HANDLES			
HARDWARE FINISH – SATIN CHROME			

6. WALL THICKNESS 330mm Min
7. DOOR I.D. :–
8. CLIENT :–
9. ORDER No :–
10. PROJECT :–
11. QUANTITY :–

STANDARD MATERIAL SCHEDULE			
ITEM	GALV.	M.S.	S.S.
FRAME	✓		
LEAF CHANNEL	✓		
LEAF SKIN	✓		
PERF. METAL	✓		SILL
SILL			✓
STIFFENERS	✓		

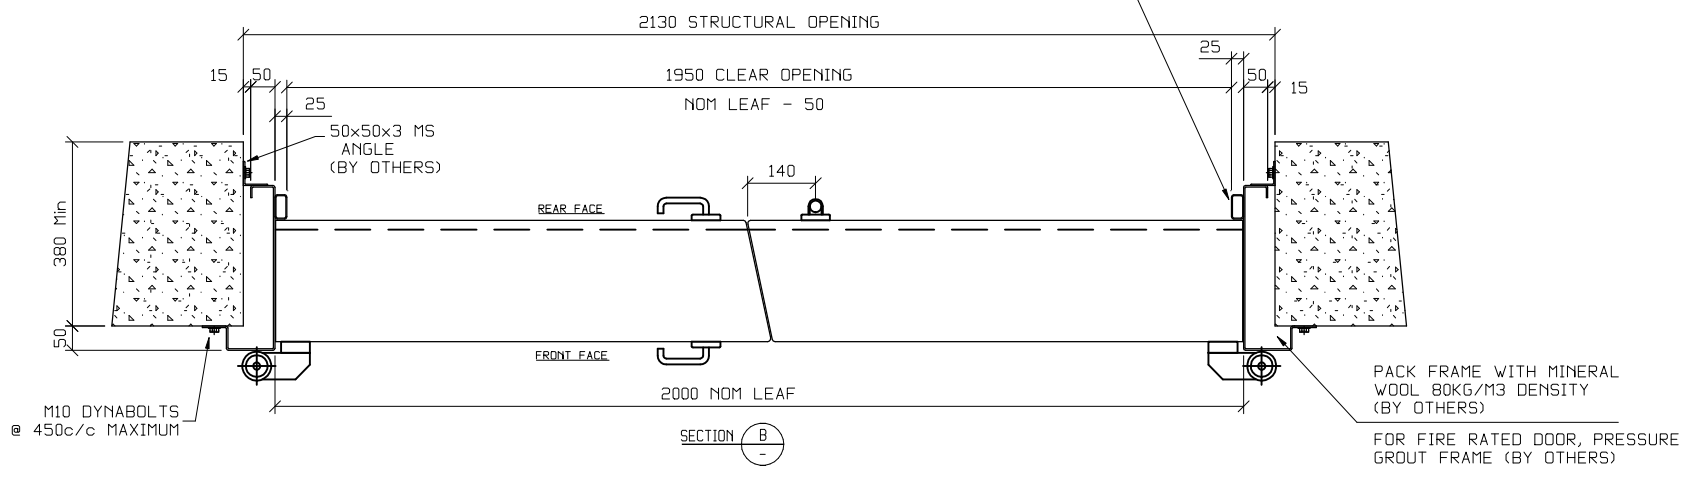

SECTION B

COPYRIGHT © : This document and the copyright in this document remain the property of Cooke Industries Limited. The content of this document may not be reproduced either in whole or in part by any means whatsoever without the prior written consent of Cooke Industries Limited.

NAP SILENTFLO
NAP SILENTFLO(AUST)PTY.LTD. TRADING AS
A.C.N. 071 443 886
DESIGNERS & MANUFACTURERS OF NOISE CONTROL PRODUCTS
PH (61 3) 9555 9511 FAX (61 3) 9555 7611
12A BRICKER STREET, P.O. BOX 2039, CHELTENHAM 3192, VICTORIA, AUSTRALIA

COOKE INDUSTRIES
P O Box 12021, Penrose, Auckland 1135
31 Station Rd, Penrose, Auckland, NZ
PH (64 - 9) 579 2185 Fax (64 - 9) 579 2181
Email: sales@cookeindustries.co.nz

Title: 250mm STC55 DYNA DOOR
Double Leaf Clockwise Opening
2000W x 2100H Nominal Leaf

Drawn: SW	Scale: NTS	Drawing No:	
Date: 21/9/10	Original Size: A3		
Checked: AC		File Ref:	Revision:
Date: 21/9/10		DoorGA.dwg	0