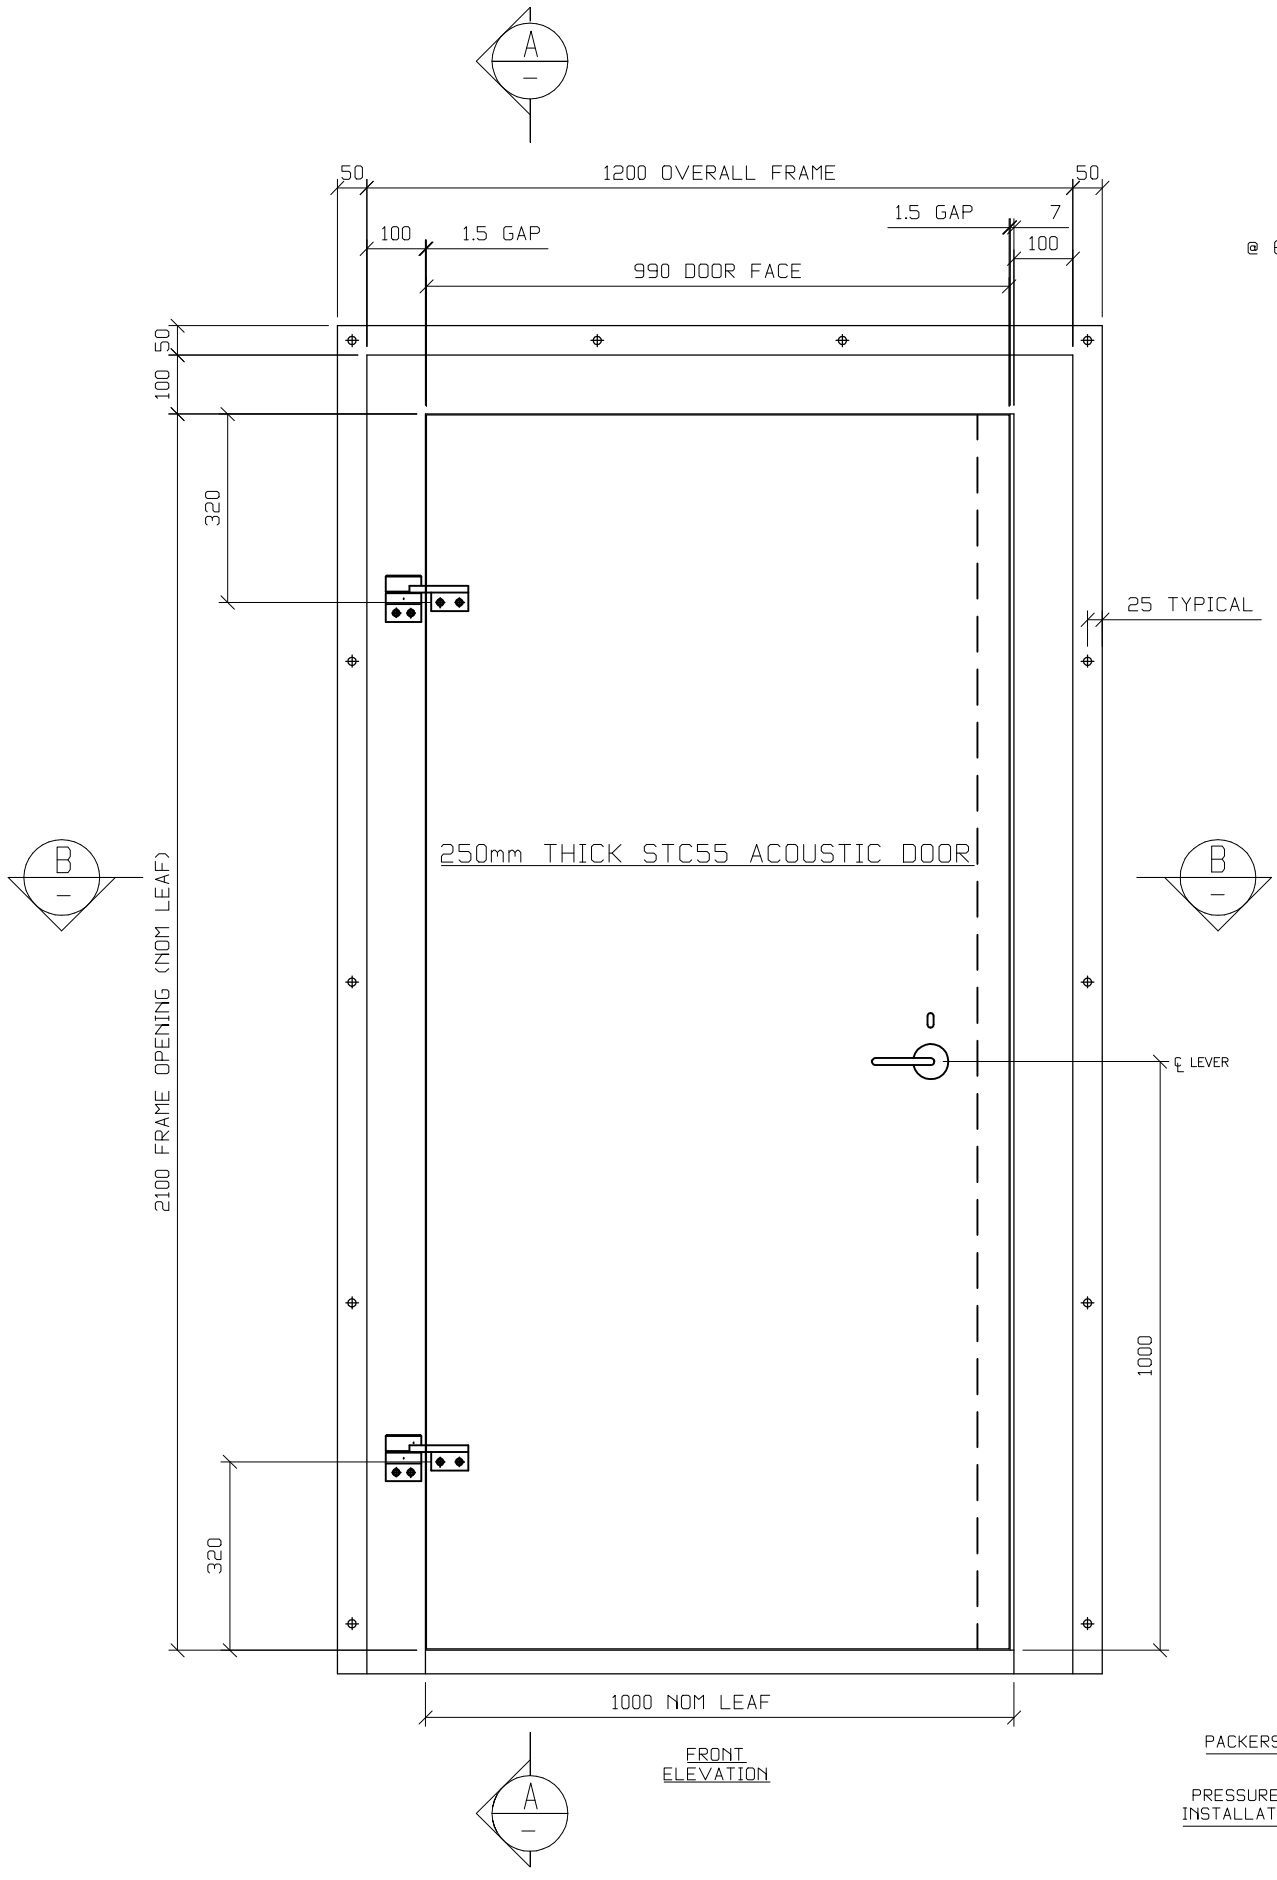

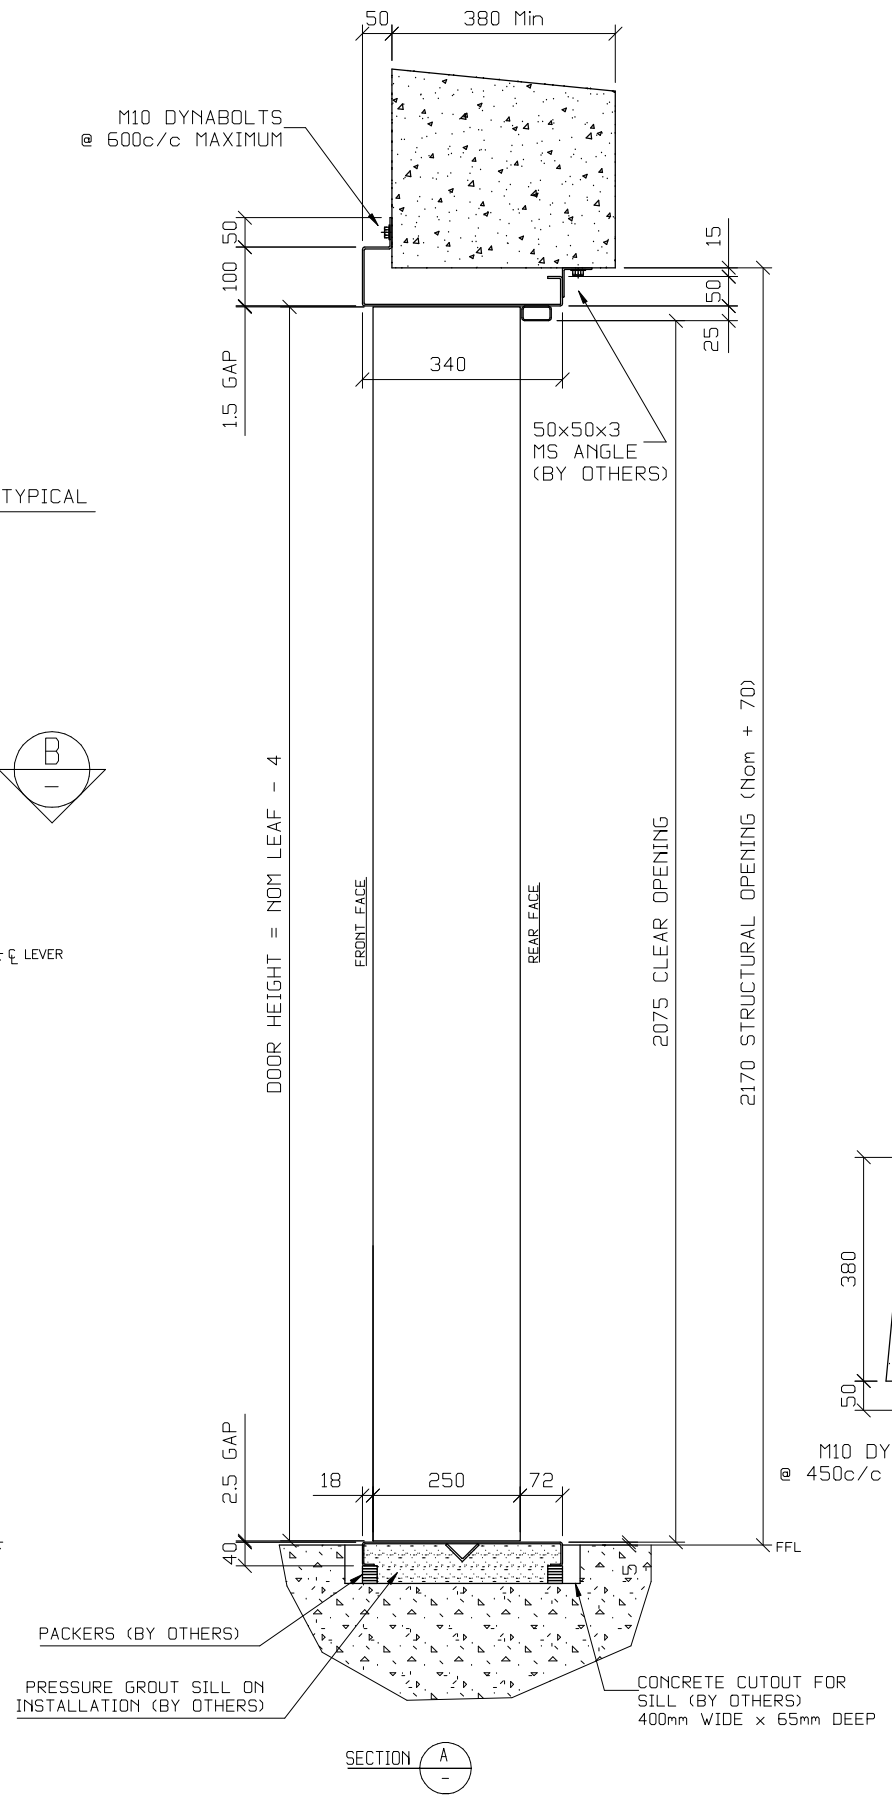

NOTES

1. DOOR LEAVES 250mm THICK STEEL CONSTRUCTION WITH PERFORATED METAL EDGES.
2. DOOR JAMBS & HEAD FROM 3mm GALV. SILL 2.5mm THICK 304 STAINLESS STEEL.
3. HINGES – NAP SILENTFLO ADJUSTABLE LIGHT DUTY BALL BEARING HINGES (2 OFF)
4. FINISH – FACTORY PRIME PAINT 20 um DFT ROZC. FIT 13mm x 3mm FELT STRIPS AFTER PAINTING ON SITE (BY OTHERS). DO NOT FILL PERF. HOLES WITH PAINT. DO NOT SPRAY PAINT PERF. METAL EDGES (USE BRUSH ONLY)
5. HARDWARE – PLS DELETE AS NECESSARY

HINGES (SPECIAL BALL BEARING TYPE BOLTED TO FRONT FACE)			
LOCKWOOD LATCH (SPECIAL SPLAYED FACE)	REQ'D	~~NOT REQ'D~~	~~NONE~~
DEADLOCKING	~~REQ'D~~	NOT REQ'D	NONE
HANDLES	FRONT FACE	REV. FACE	~~NONE~~
SPINDLE	~~SOLID~~	SPLIT	~~NONE~~
LOCKING CYLINDER	FRONT FACE	~~REV. FACE~~	~~NONE~~
TURN KNOB	~~FRONT FACE~~	~~REV. FACE~~	NONE
DOOR CLOSER	~~REGULAR~~	~~PARALLEL~~	NONE
PULL HANDLES	~~FRONT FACE~~	~~REV. FACE~~	NONE
HARDWARE FINISH –			

6. WALL THICKNESS 330mm Min
7. DOOR I.D. :–
8. CLIENT :–
9. ORDER No :–
10. PROJECT :–
11. QUANTITY :–

STANDARD MATERIAL SCHEDULE			
ITEM	GALV.	M.S.	S.S.
FRAME	✓		
LEAF CHANNEL	✓		
LEAF SKIN	✓		
PERF. METAL	✓		SILL
SILL			✓
STIFFENERS	✓		

NOTE:
CLEAR OPENING WILL REDUCE AN ADDITIONAL 50mm IF AN ACOUSTIC SEAL IS ADDED.

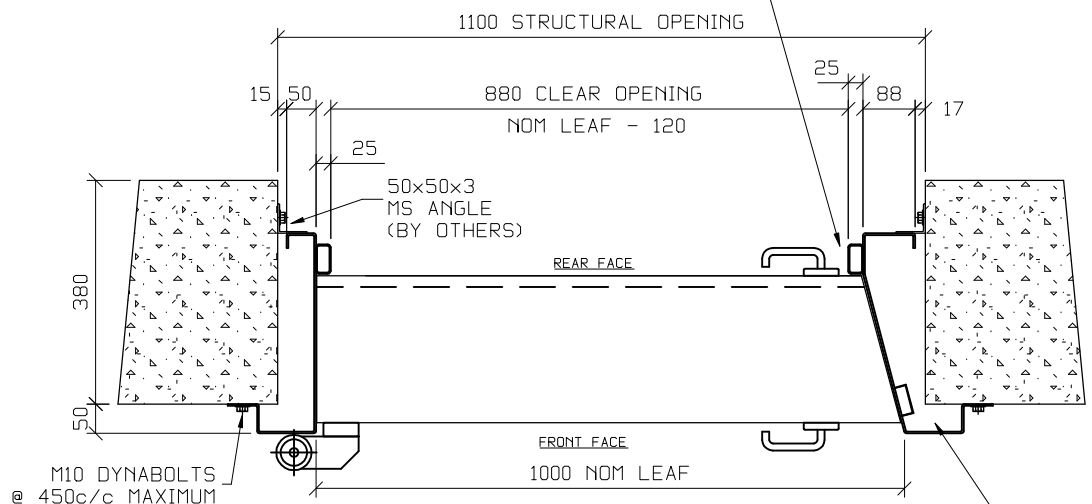

COPYRIGHT © : This document and the copyright in this document remain the property of Cooke Industries Limited. The content of this document may not be reproduced either in whole or in part by any means whatsoever without the prior written consent of Cooke Industries Limited.

NAP SILENTFLO
DESIGNERS & MANUFACTURERS OF NOISE CONTROL PRODUCTS
PH (61 3) 9585 0611 FAX (61 3) 9585 7611
12A BRICKER STREET, P.O. BOX 2039, CHELTENHAM 3192, VICTORIA, AUSTRALIA

COOKE INDUSTRIES
P O Box 12021, Penrose, Auckland 1135
31 Station Rd, Penrose, Auckland, NZ
PH (64 - 9) 579 2185 Fax (64 - 9) 579 2181
Email: sales@cookeindustries.co.nz

Title: 250mm STC55 DYNA DOOR
Single Leaf Clockwise Opening
1000W x 2100H Nominal Leaf

Drawn:	SW	Scale:	NTS	Drawing No:	
Date:	21/9/10	Original Size:	A3		
Checked:	AC			File Ref:	Revision:
Date:	21/9/10			DoorGA.dwg	B